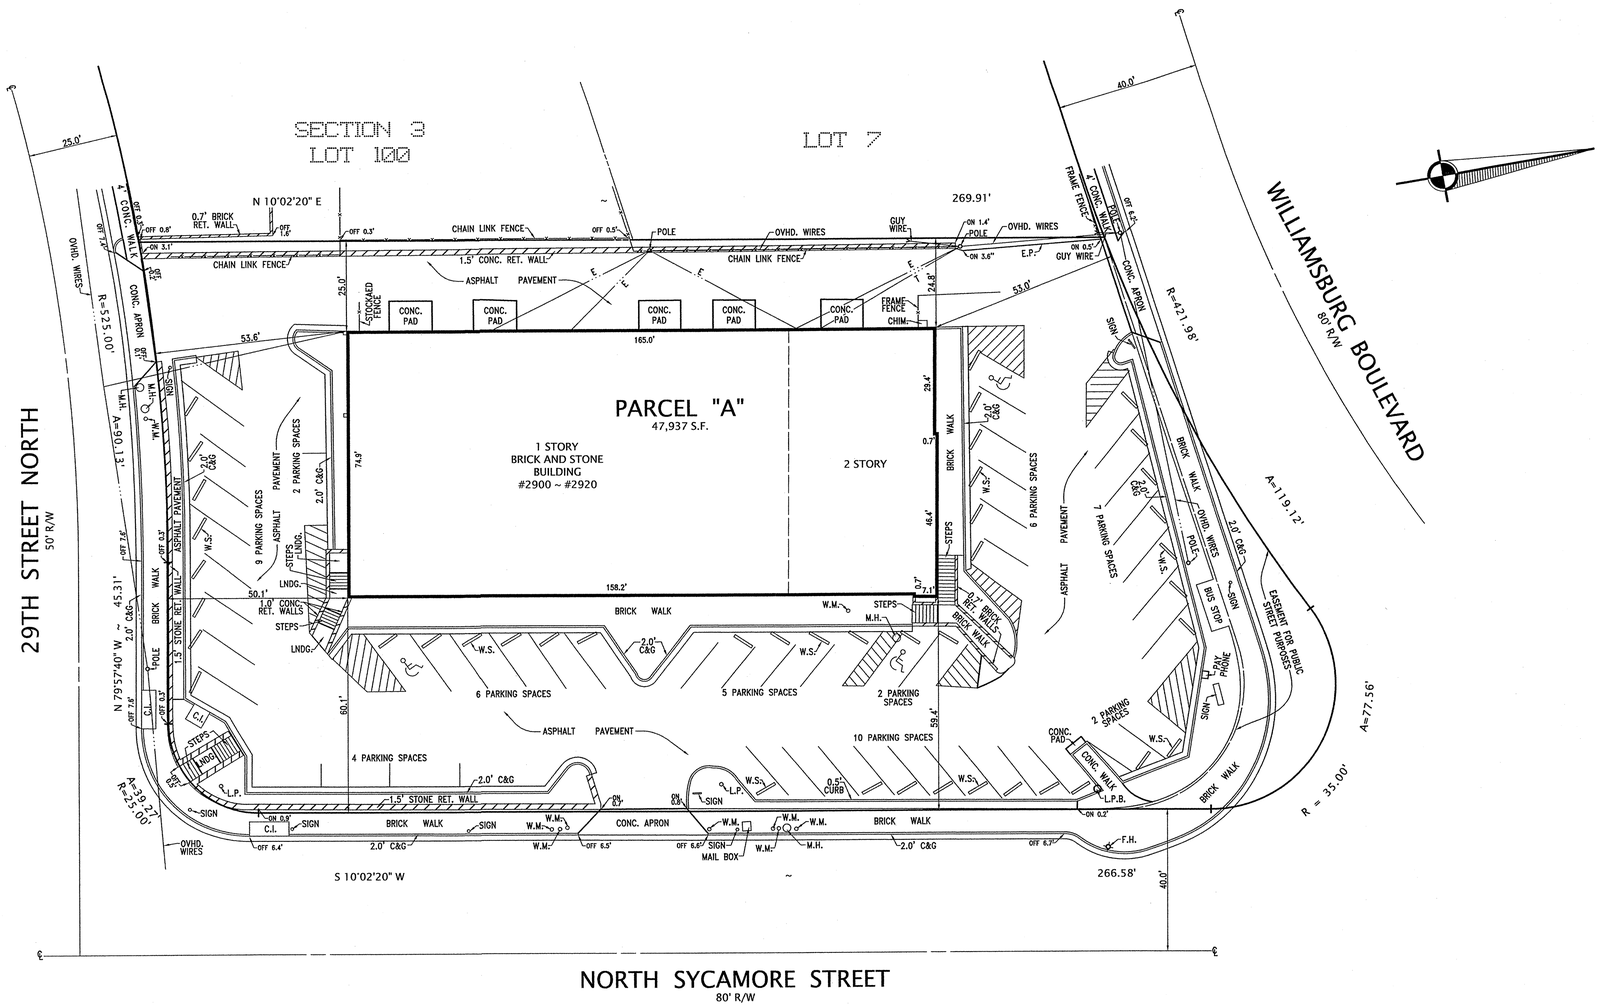

LEGEND

W.S.	-	WHEEL STOP
C&G	-	CURB AND GUTTER
W.M.	-	WATER METER
M.H.	-	MANHOLE
C.I.	-	CURB INLET
F.H.	-	FIRE HYDRANT
L.P.	-	LIGHT POLE
L.P.B.	-	LIGHT POLE BASE
OVHD.	-	OVERHEAD
E	-	ELECTRIC
T	-	TELEPHONE
RET.	-	RETAINING
CONC.	-	CONCRETE
E.P.	-	EDGE OF PAVEMENT
LNDG.	-	LANDING

PLAT

SHOWING THE IMPROVEMENTS ON
PARCEL "A" SECTION 1

MINOR HILL

ARLINGTON COUNTY, VIRGINIA
SCALE: 1" = 20' AUGUST 21, 2002

PLAT SUBJECT TO RESTRICTIONS OF RECORD.

TITLE REPORT NOT FURNISHED.

I HEREBY CERTIFY THAT THE POSITIONS OF ALL THE EXISTING IMPROVEMENTS HAVE BEEN CAREFULLY ESTABLISHED BY A TRANSIT TAPE SURVEY AND UNLESS OTHERWISE SHOWN, THERE ARE NO VISIBLE ENCROACHMENTS.

Bryant L. Robinson
BRYANT L. ROBINSON. . . . . L.S.

COMMONWEALTH OF VIRGINIA
BRYANT L. ROBINSON
LICENSE NO. 001932
LAND SURVEYOR

CASE NAME:
WILLIAMSBURG SHOPPING CENTER
VIRGINIA COMMERCE BANK

ALEXANDRIA SURVEYS INTERNATIONAL, LLC.
6343 SOUTH KINGS HIGHWAY
ALEXANDRIA, VIRGINIA 22306
703-660-6615
FAX 703-768-7764

#020808030

528 - 02

:\CAD File: P:\20808030\dwg\dwg\20808030BLDGLOC.dwg